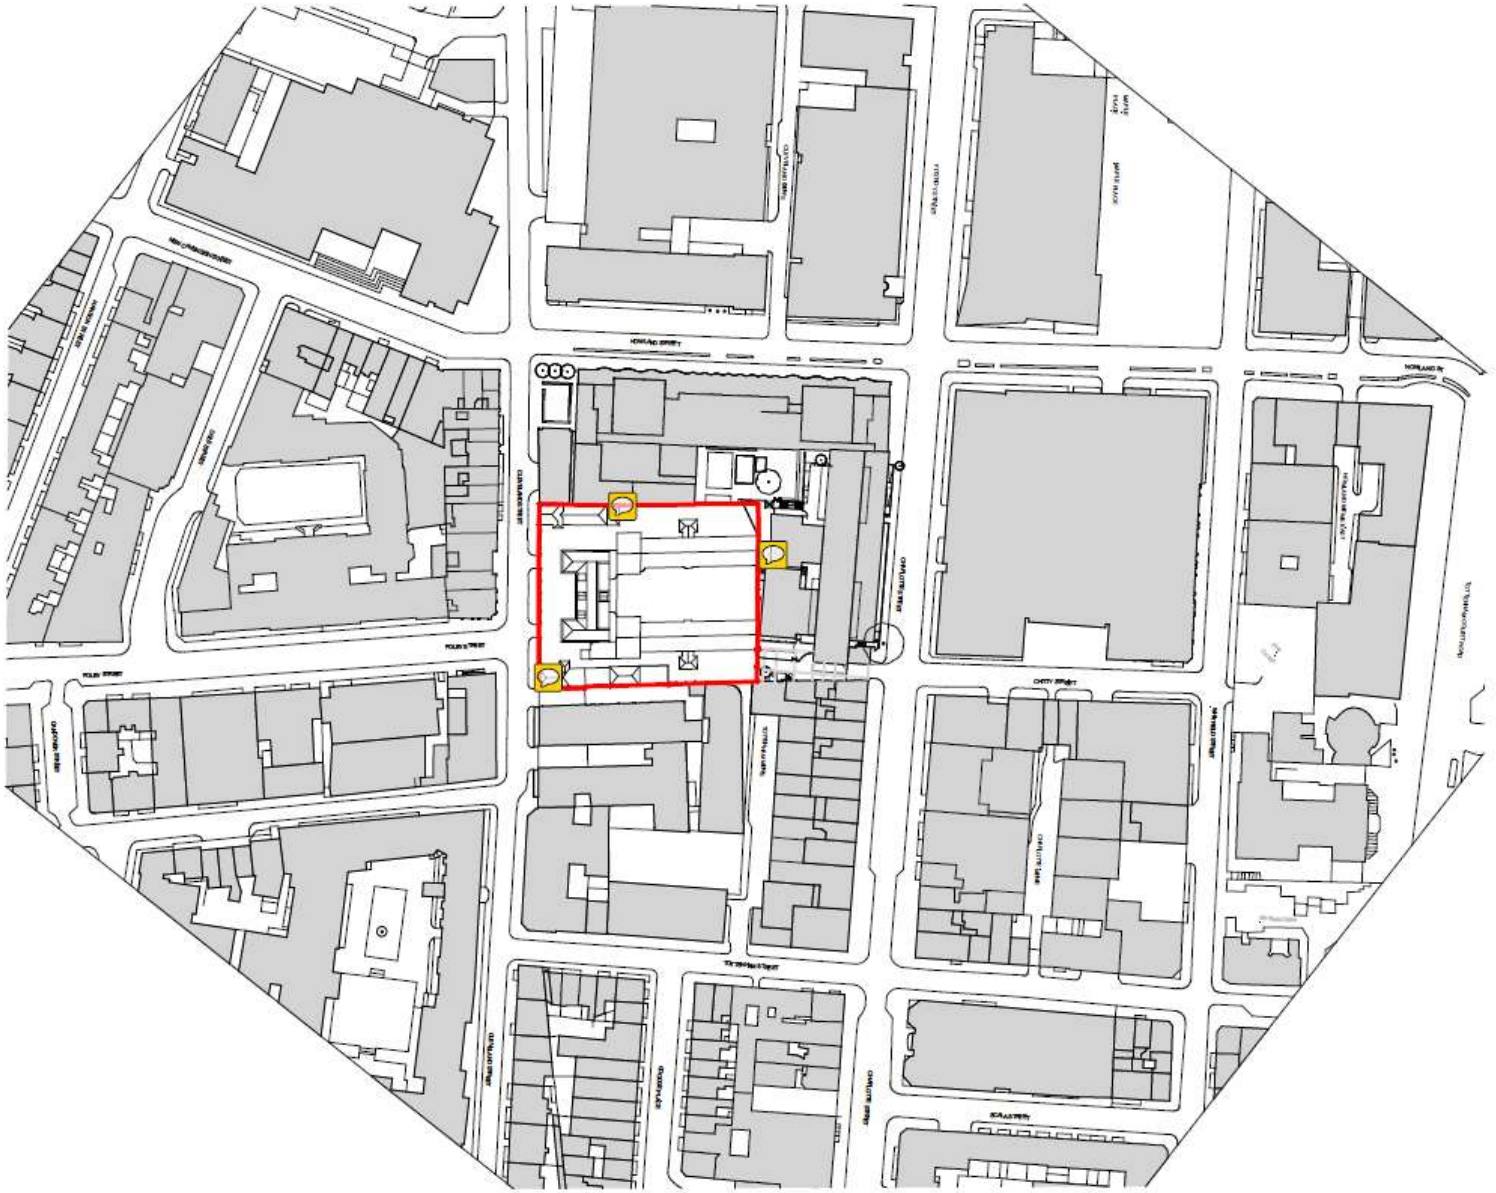

Notes

- All dimensions to be checked on site.
- Do not scale off this drawing.
- All dimensions are shown in mm unless otherwise stated
- Refer to drawing issue sheet for purpose of issue
- Work to British
- © Llewelyn Davies

Key plan

0 10 20 30 40 50

1:1250 Metres

FOR PLANNING		20.01.17	GC
No. Revisions	Description	Date	By

Structural Consultant	
AECOM	020 7061 7000
Services Consultant	
Arup	020 7636 1531
Cost Consultant	
Equals Consulting	020 7580 3360
Planning Consultant	
TEMPLE	020 7394 3700

Project Title

Middlesex Hospital Annex

Client

University College London

Hospitals Charity (UCLHC)

Drawing Title

Site Location Plan

Project Number	Drawing Number	Revision
LD15078.00	SP_01	

Scale @ A0

1:1250

Date

20/01/2017

Architects

LLEWELYN DAVIES

3rd floor, 13-15 Bedford Place, London, WC1B 5JJ
T +44(0)20 7636 1531 E london@lldavies.com
www.lldavies.com